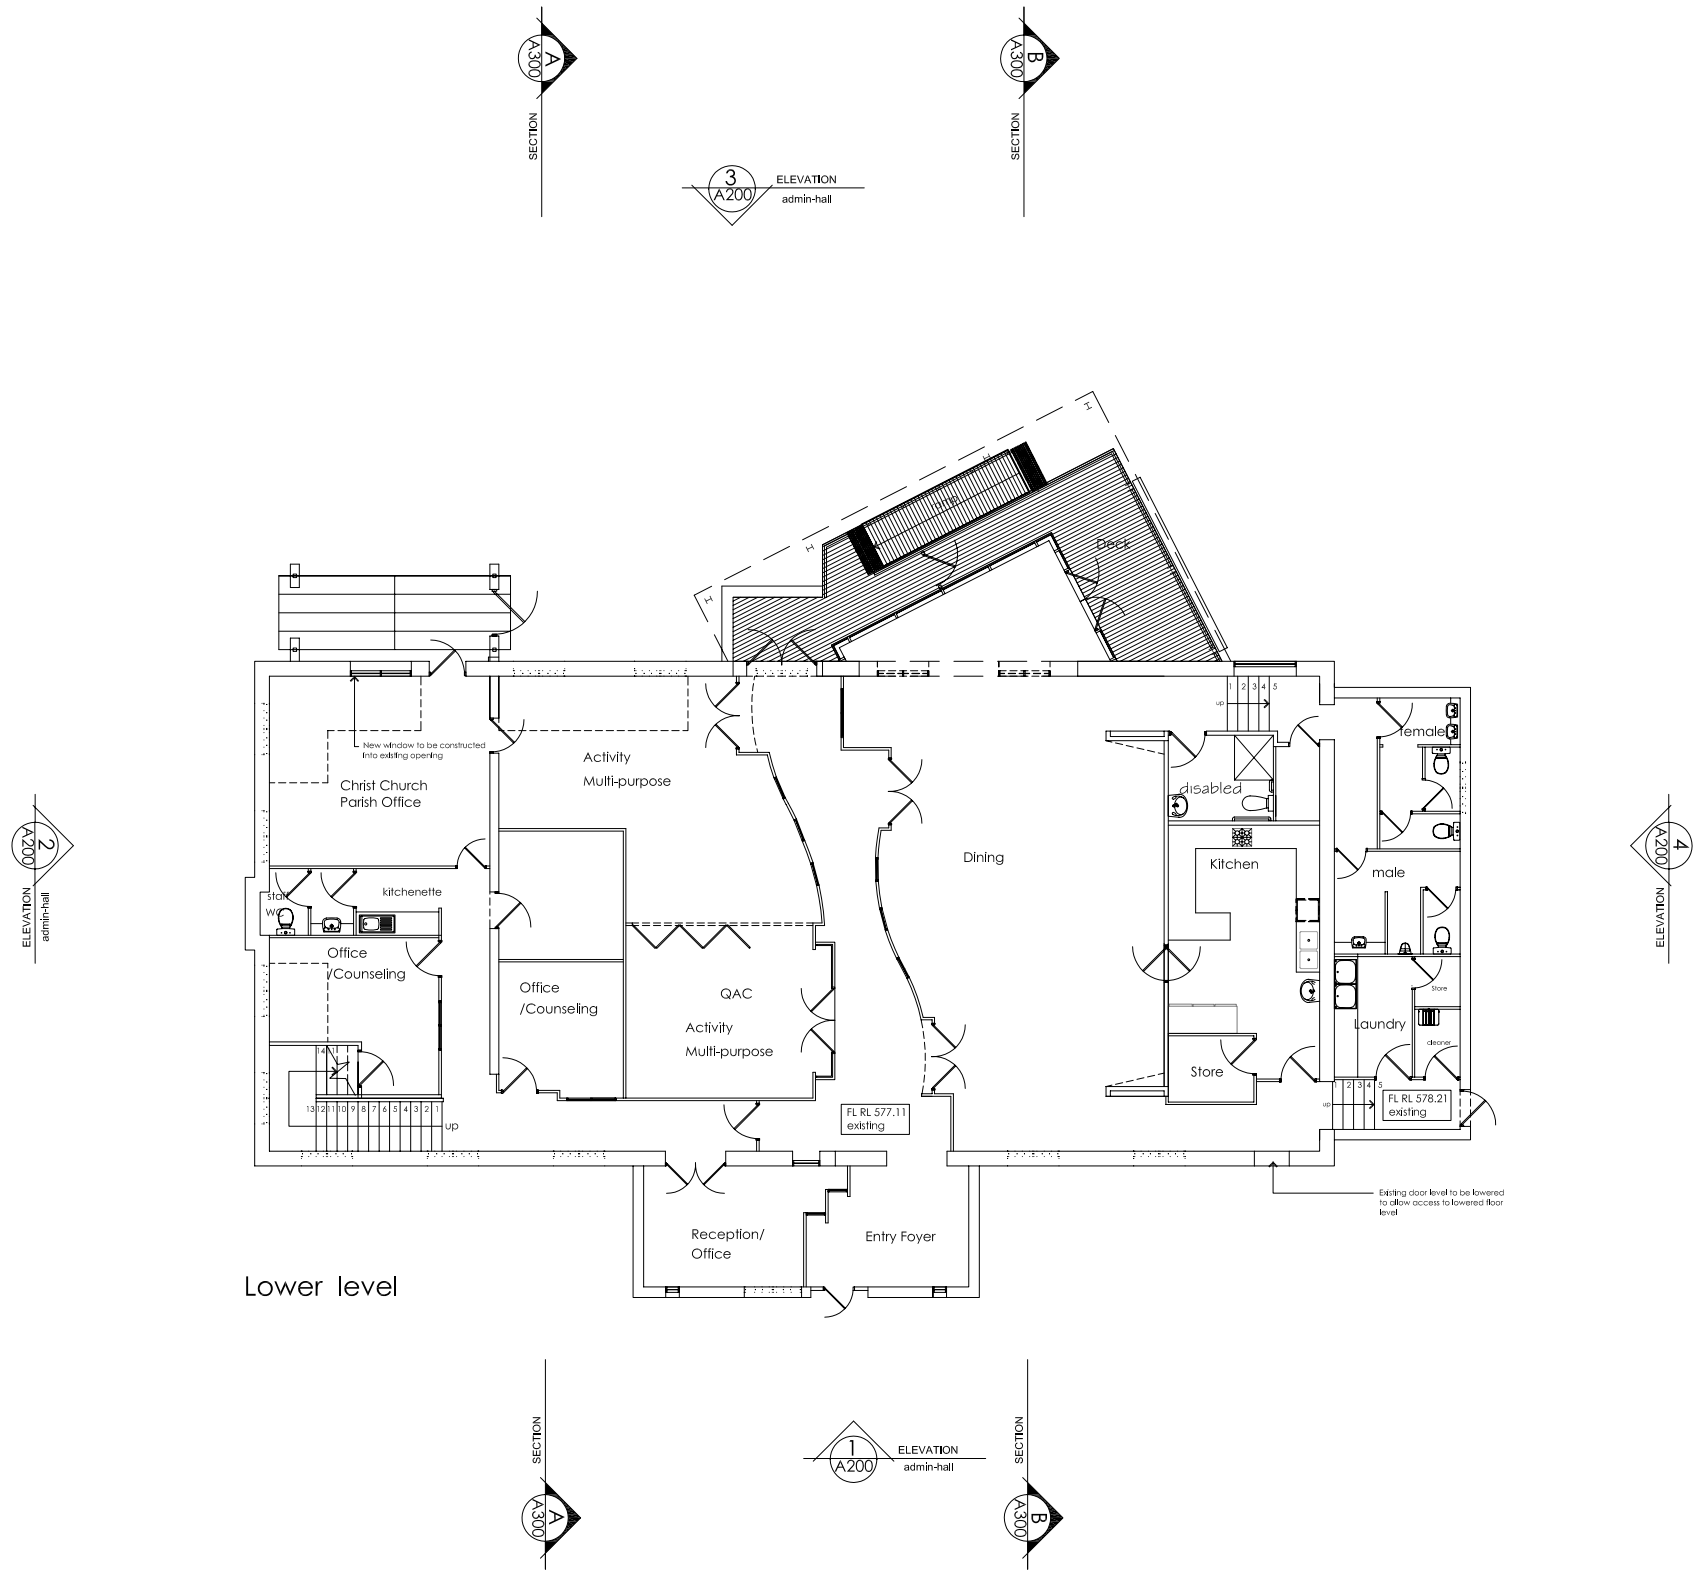

Lower level

AREA
Existing 431.3m^2
Additional Area 13.28m^2

PROJECT:
HOME in Queanbeyan
cnr Rutledge street
Crawford Street

CLIENT:
Home in Queanbeyan

Home in Queanbeyan

NO:	DATE:	DESCRIPTION:	BY:	Rev:

REVISIONS.

OZTAL
ARCHITECTS
ARCHITECTURE * PLANNING * INTERIORS

CANBERRA
FIRST FLOOR, 1 HALL STREET
LYNEHAM ACT 2602
GPO BOX 2170
CANBERRA CITY ACT 2601
PH: (02) 6257 3488
FAX: (02) 6257 3385
email: oztal@oztal.com.au

SYDNEY
LEVEL 2
621 PACIFIC HIGHWAY
St LEONARDS NSW 2065
PH: (02) 9906 1922
FAX: (02) 9439 0255

© COPYRIGHT.
Reproduction of this whole or part of the document constitutes an infringement of copyright. The information, ideas and concepts contained in this document are confidential. The recipient(s) of this document is/are prohibited from publishing, using, or disclosing the information or concepts to any person without the prior written consent of the copyright holder.

DRAWING TITLE:
Main Hall
Floor Plan

DESIGNED: NP	DATE: June 08
DRAWN: NP	Scale: 1:100
JOB No:	REV:

DRAWING STATUS:
PRELIMINARY
DA

DWG No:
A100